ST-01-003 Ground Floor Soleplate Detail - Internal Wall (both LB & NLB)

FRAME BuildUK
SUSTAINABLE BUILDING SYSTEMS

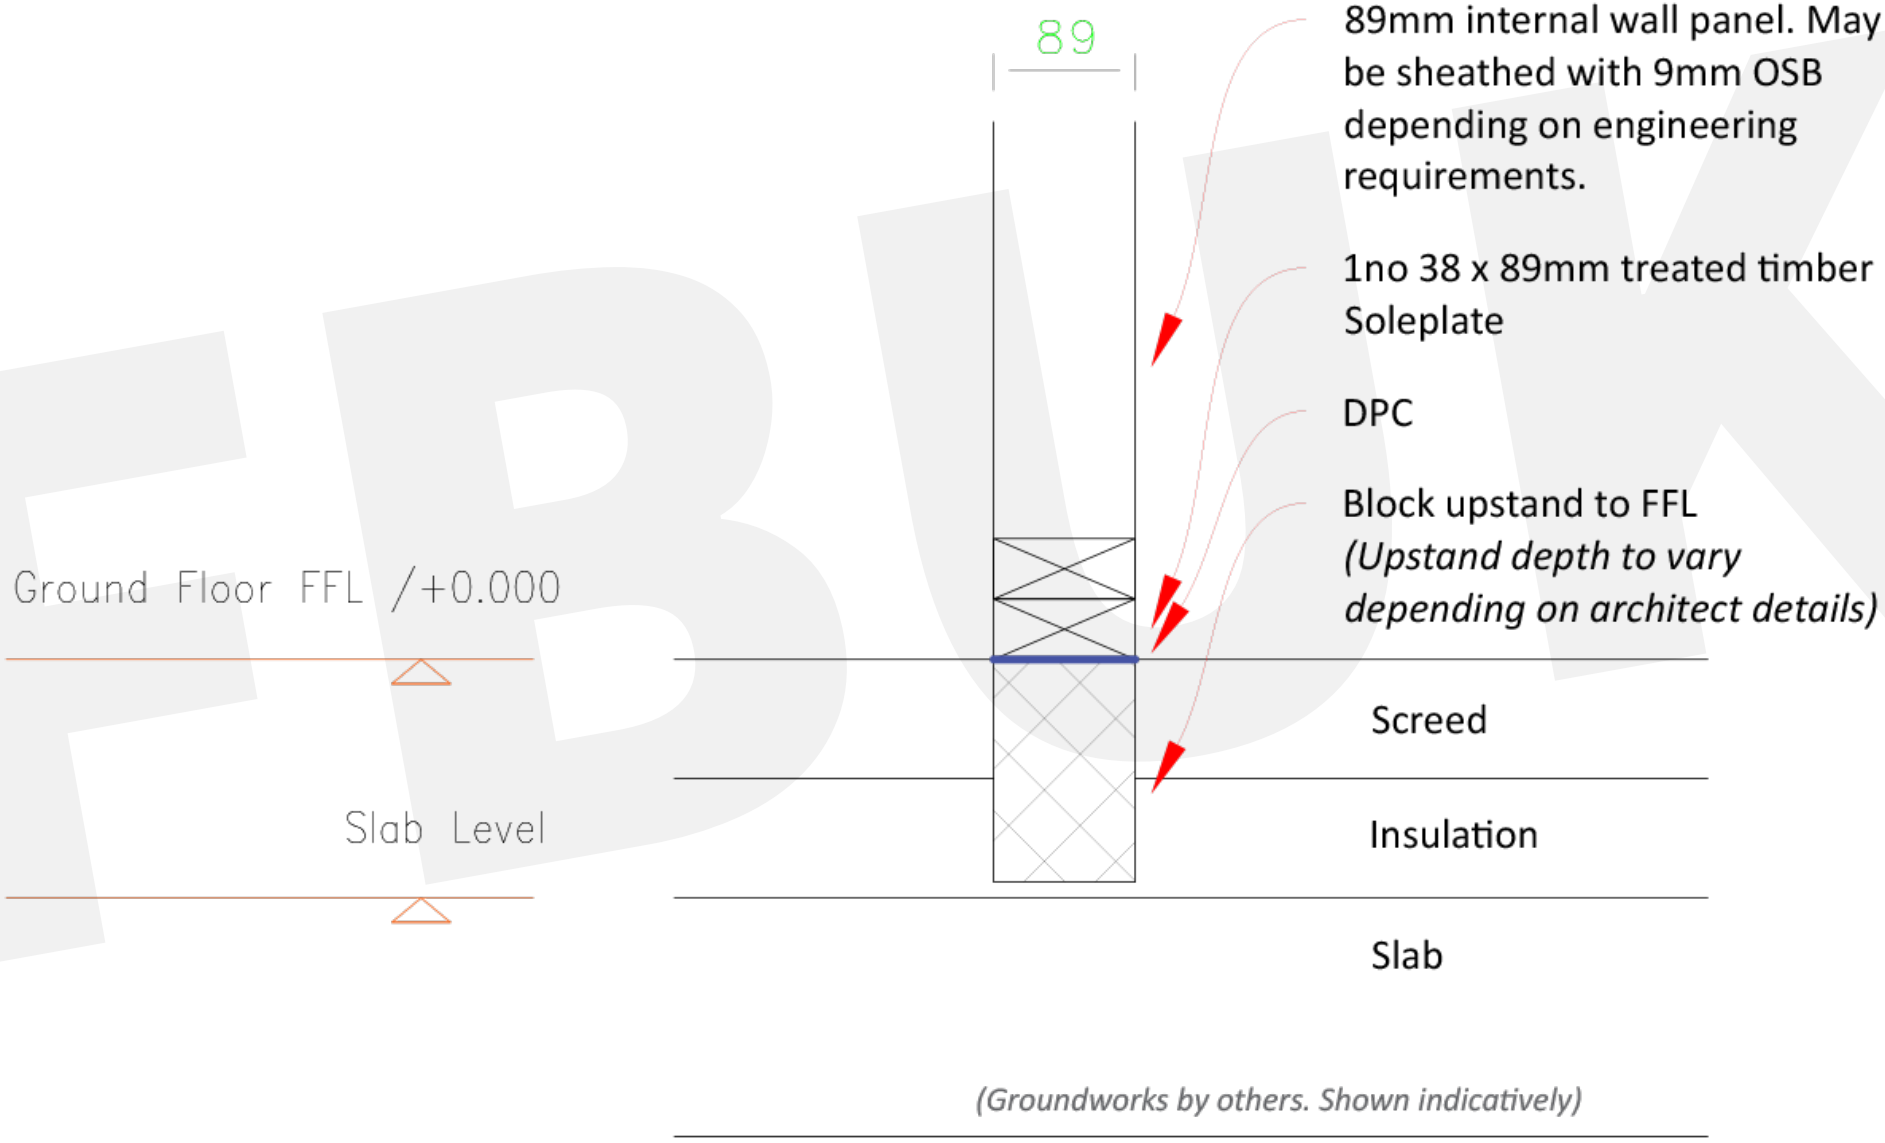

*Details should be considered indicative only. Intellectual Property of FBUK.