ST-01-004 Ground Floor Soleplate Detail - Party Wall (PY)

FRAME BuildUK
SUSTAINABLE BUILDING SYSTEMS

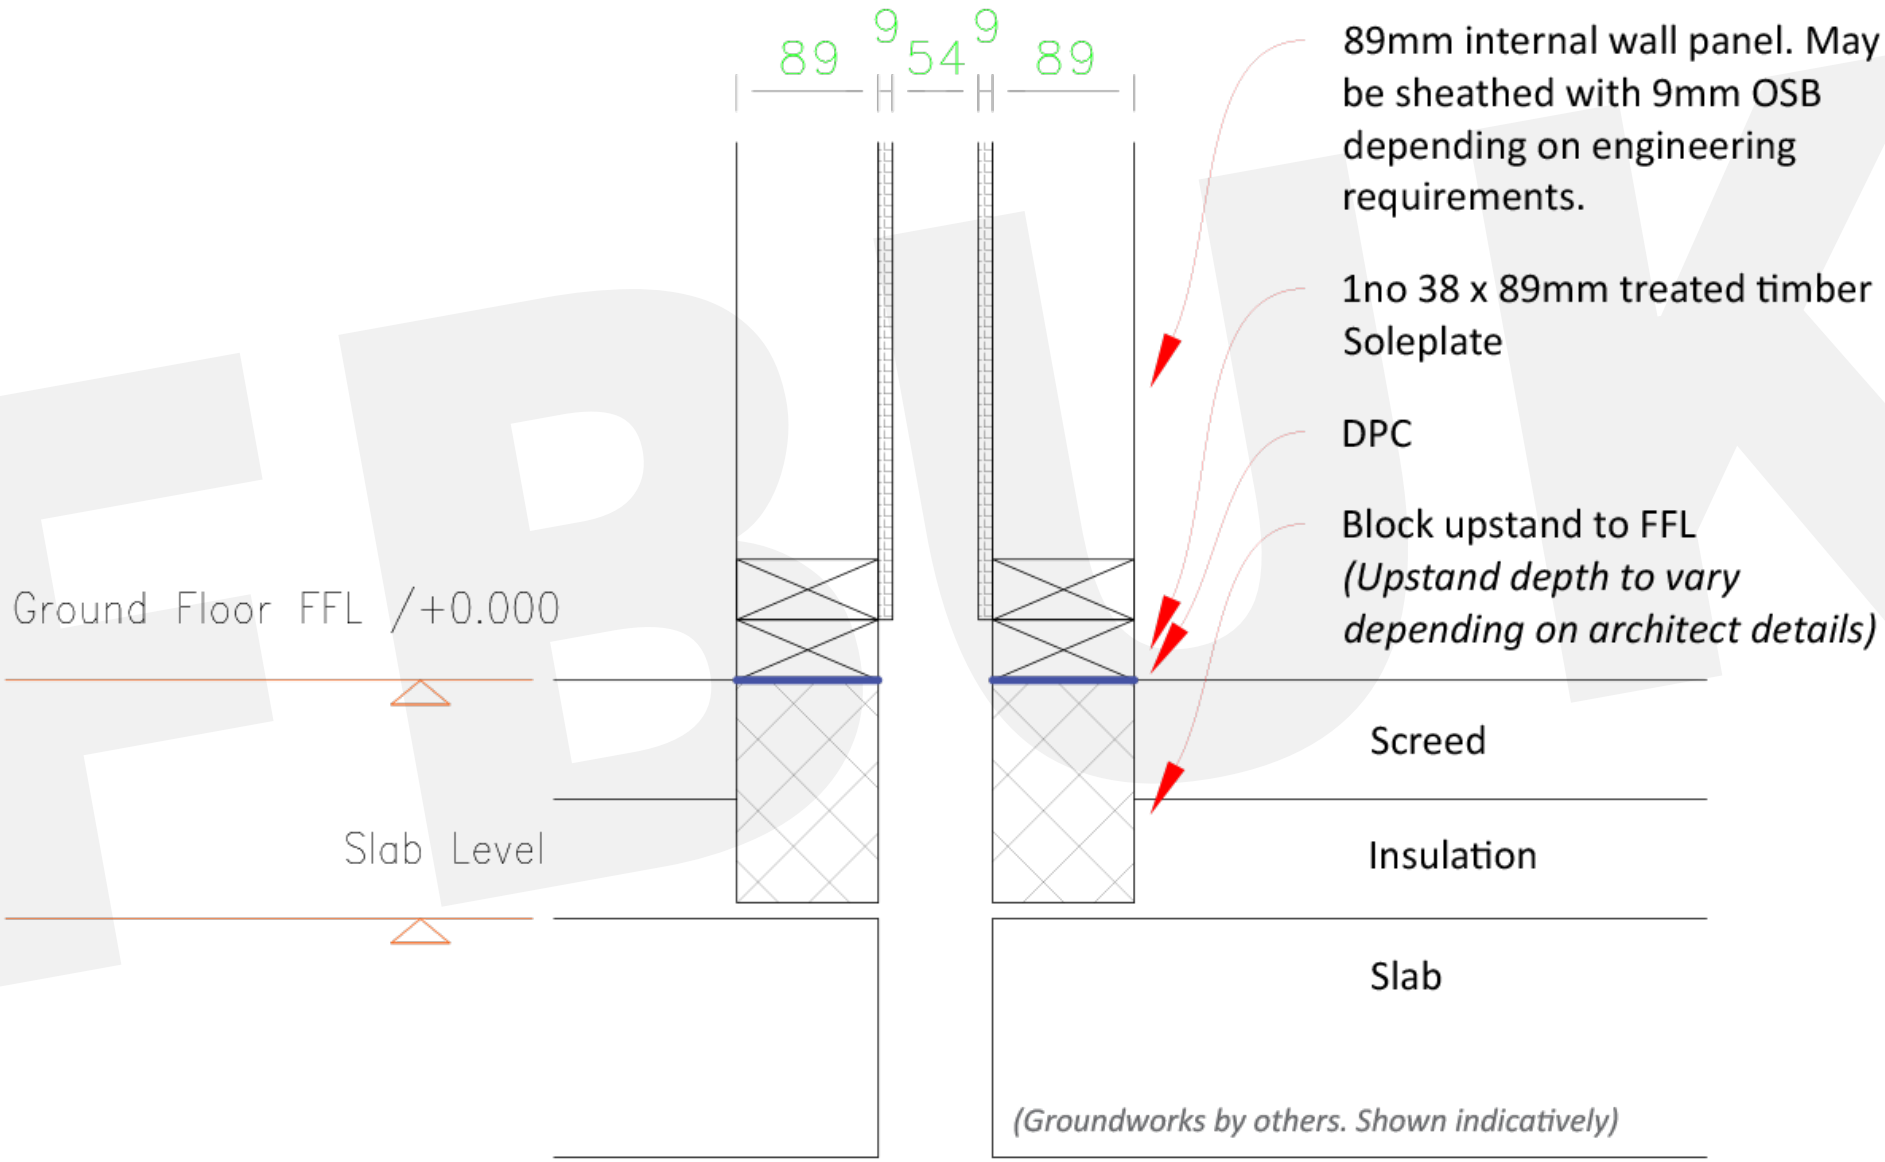

*Details should be considered indicative only. Intellectual Property of FBUK.