ST-05-005 Joist Detail – Internal PY Wall - Metal Web Joist (Flats)

FRAME BuildUK
SUSTAINABLE BUILDING SYSTEMS

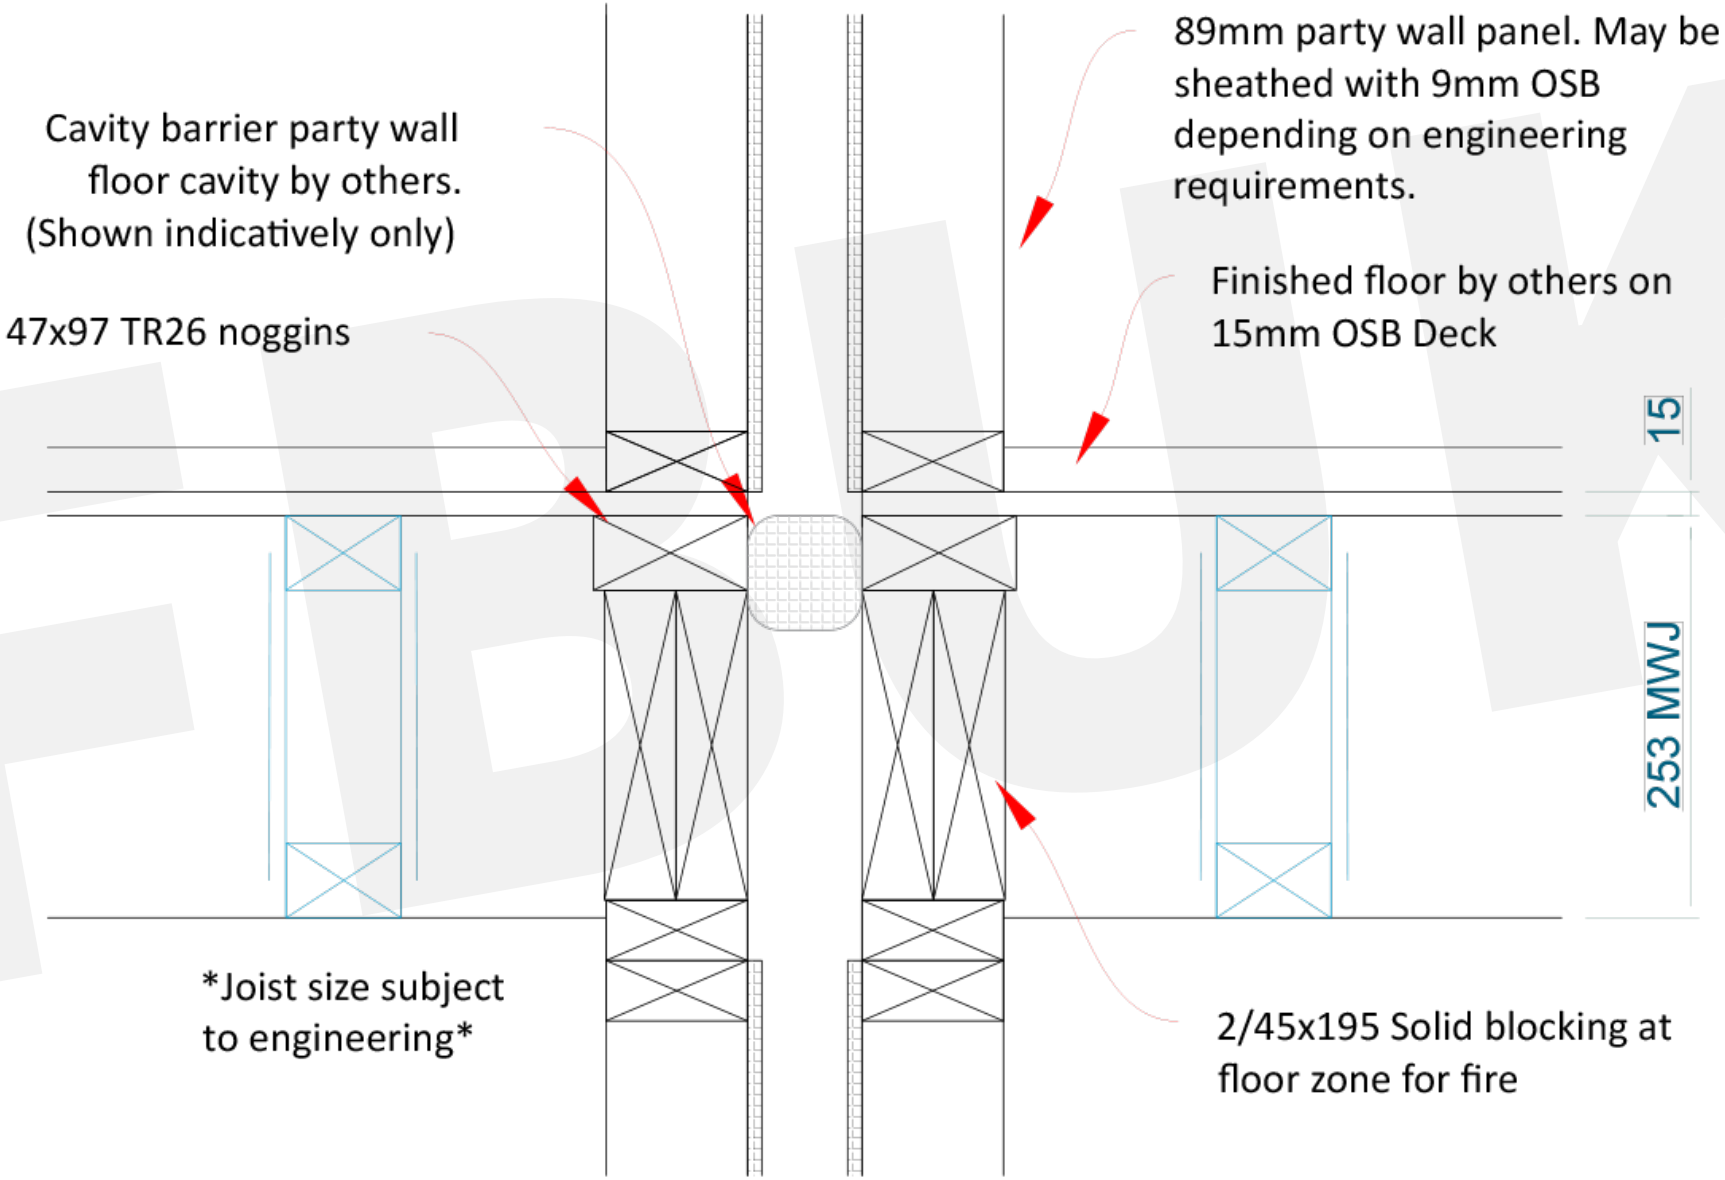

*Details should be considered indicative only. Intellectual Property of FBUK.